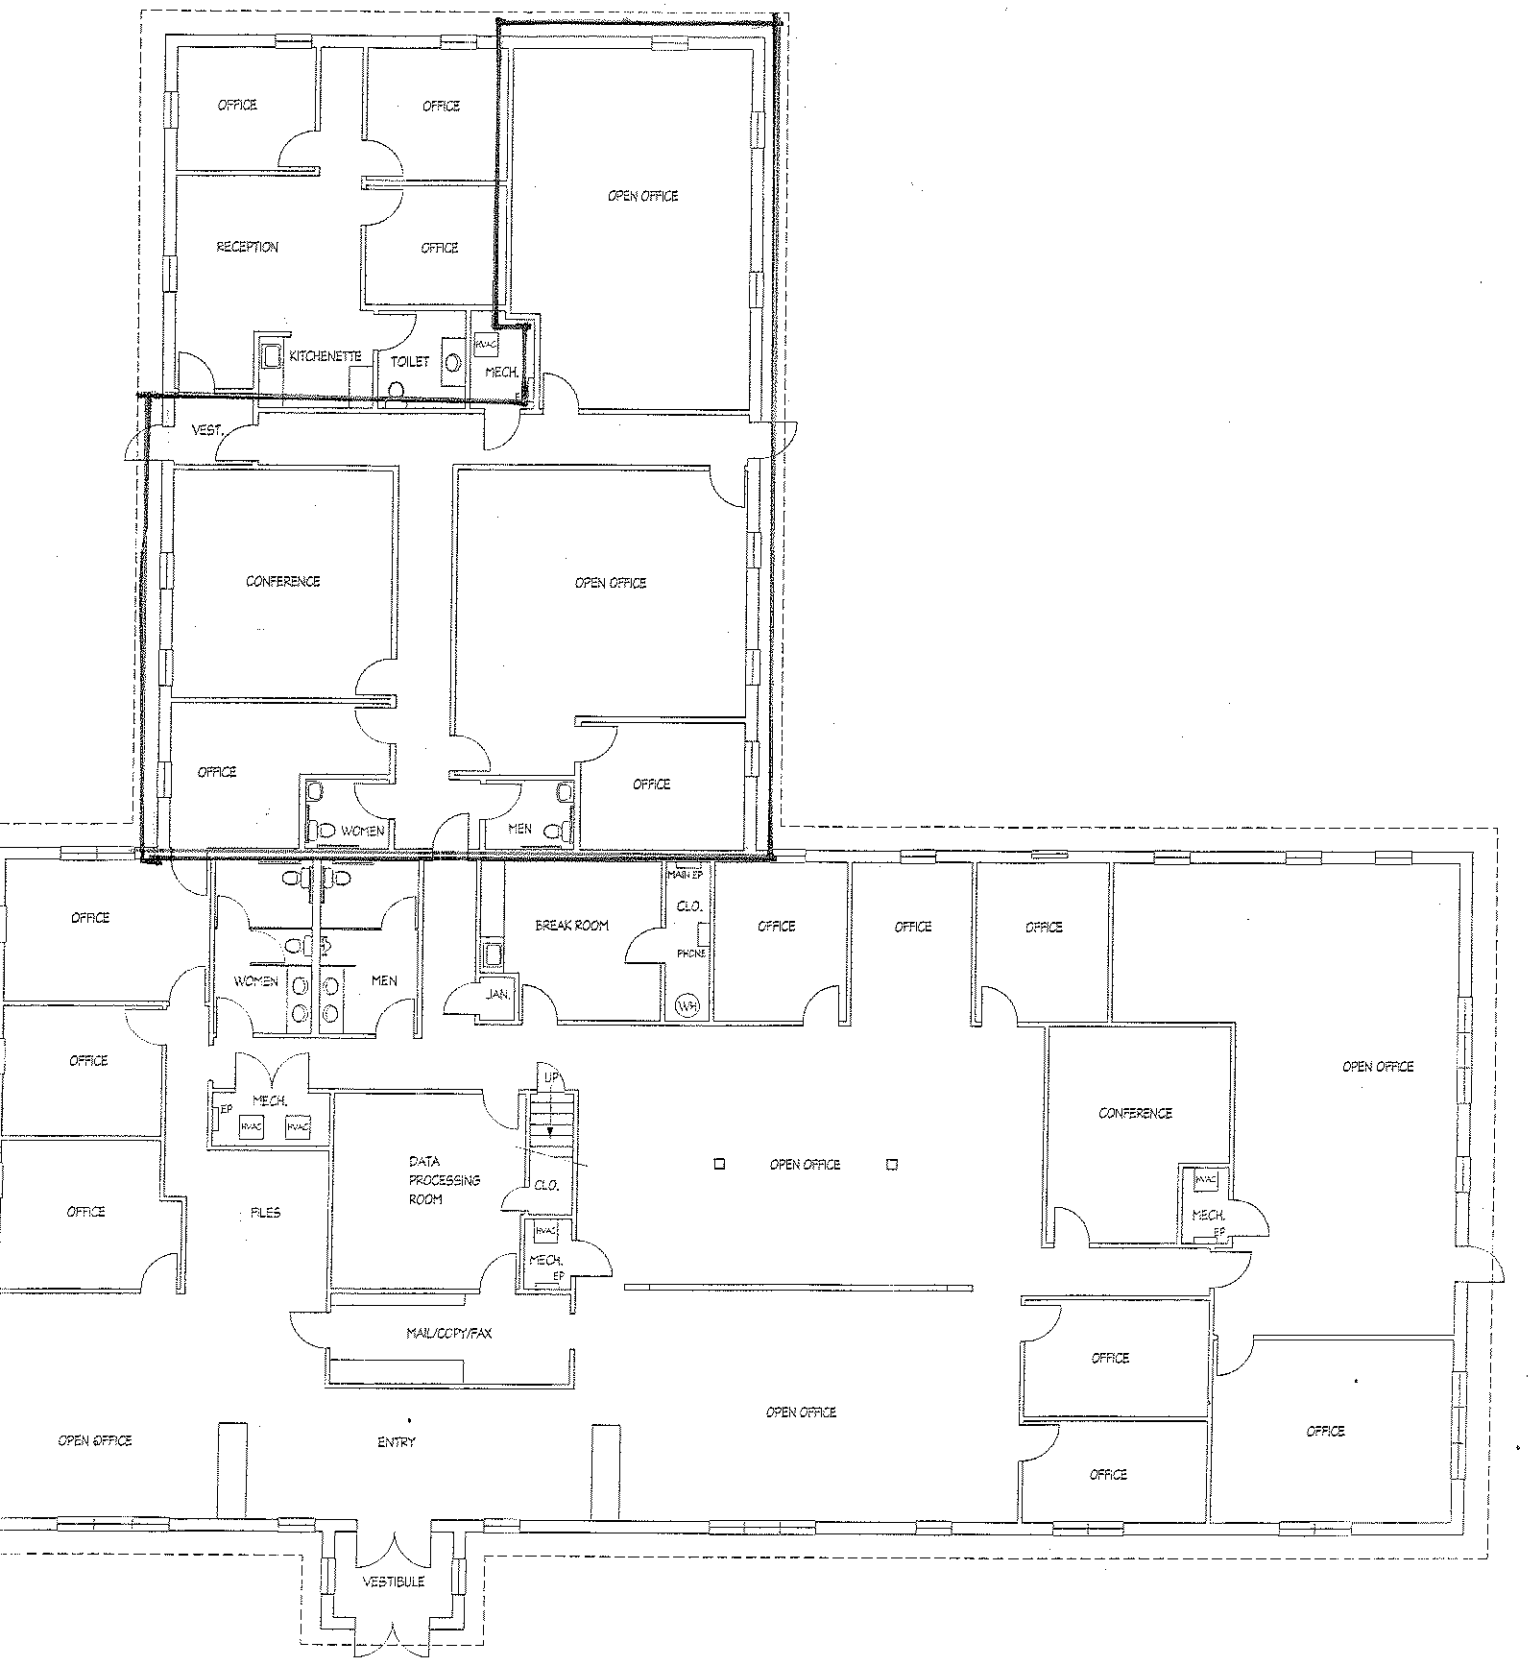

EXISTING FLOOR PLAN 10,560 GROSS SF

SCALE: 1/8" = 1'-0"

NTH